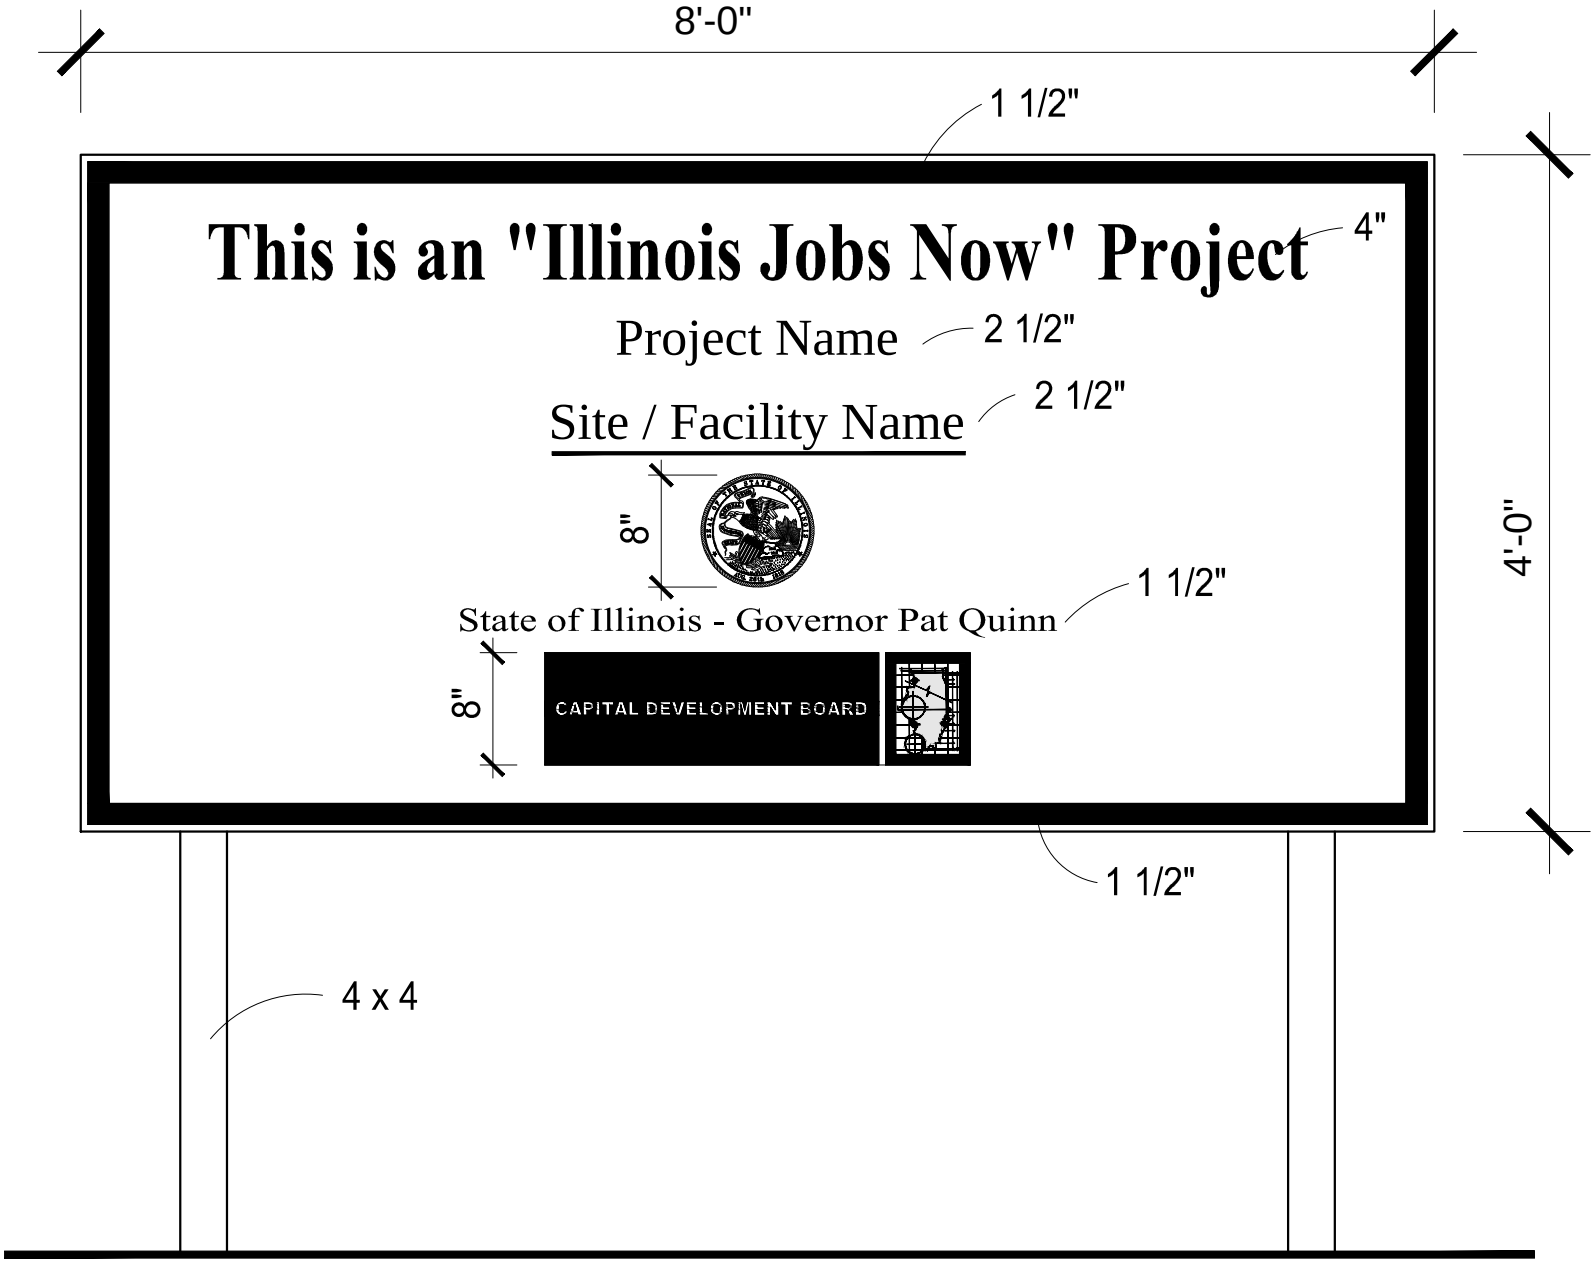
8'-0"
1 1/2"
This is an "Illinois Jobs Now" Project
4"
Project Name
2 1/2"
Site / Facility Name
2 1/2"
8"
4'-0"
1 1/2"
State of Illinois - Governor Pat Quinn
8"
CAPITAL DEVELOPMENT BOARD
1 1/2"
4 x 4