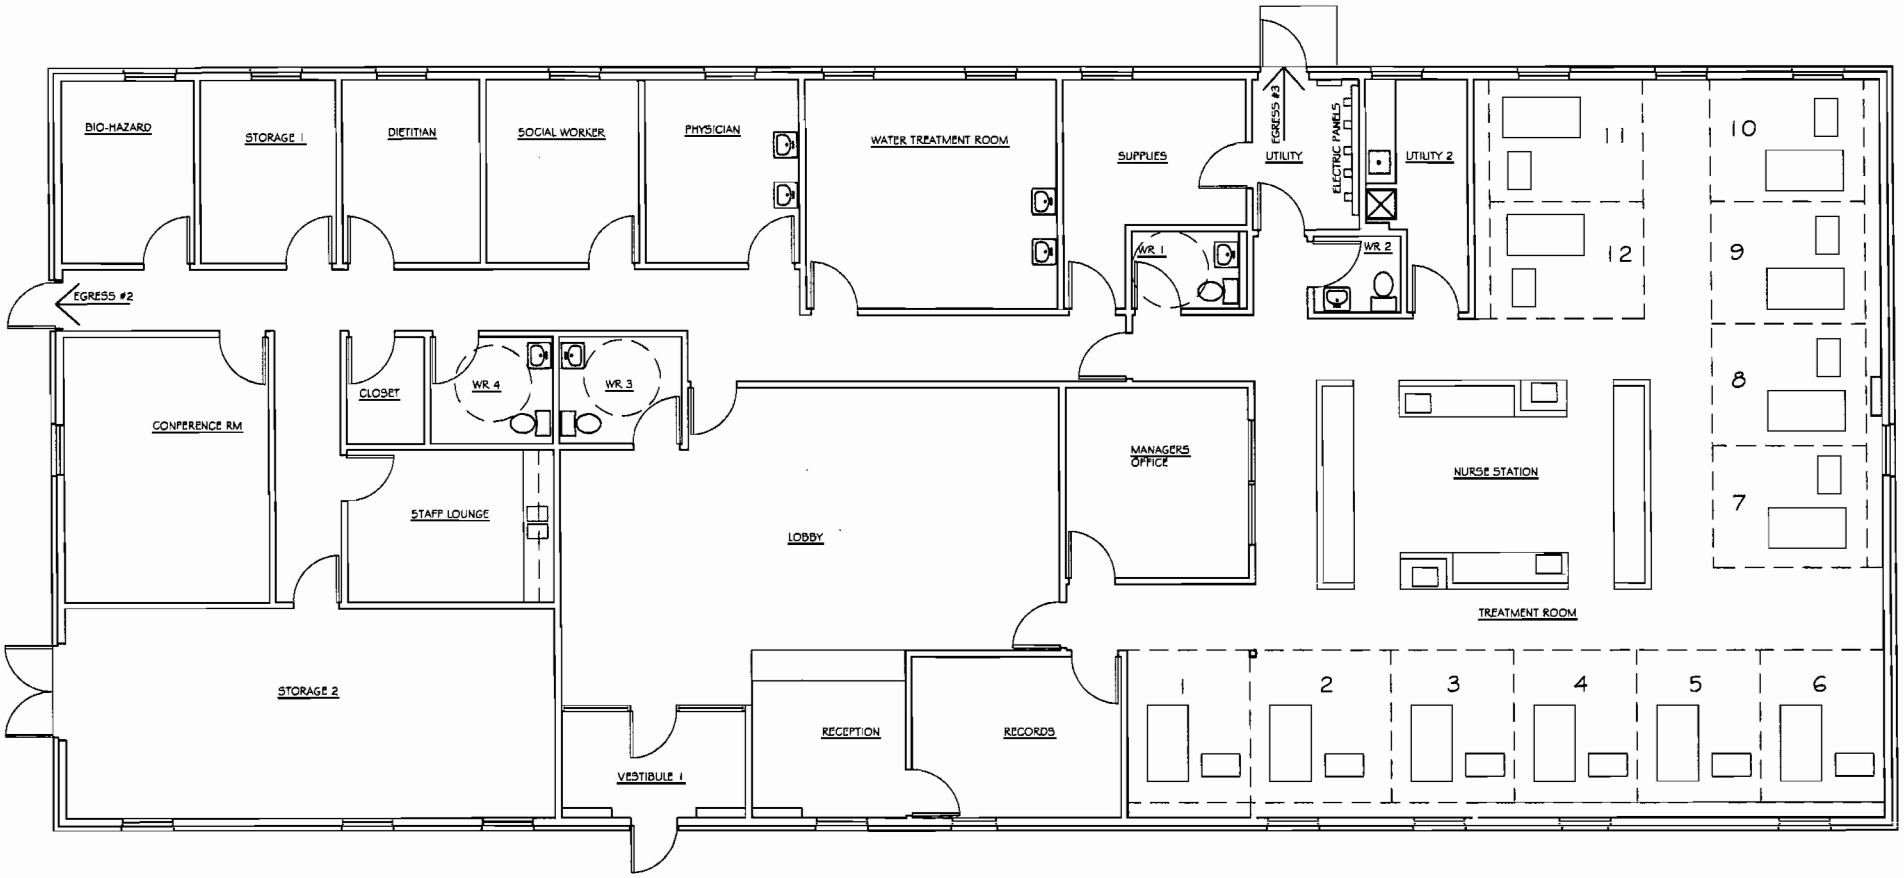

ERIKSSON ARCHITECTURE LLC
3816 LIZETTE LN GLENVIEW, IL 60026

VILLA PARK DIALYSIS CENTER
1634 ARDMORE, VILLA PARK 8-1-2013

FLOOR PLAN
1/8" = 1'-0"

N

RECEIVED
OCT 2 2013
HEALTH FACILITIES &
SERVICES REVIEW BOARD

P34 ADDENDUM

13-049